SECOND FLOOR DETAIL VIEWS & SECTIONS

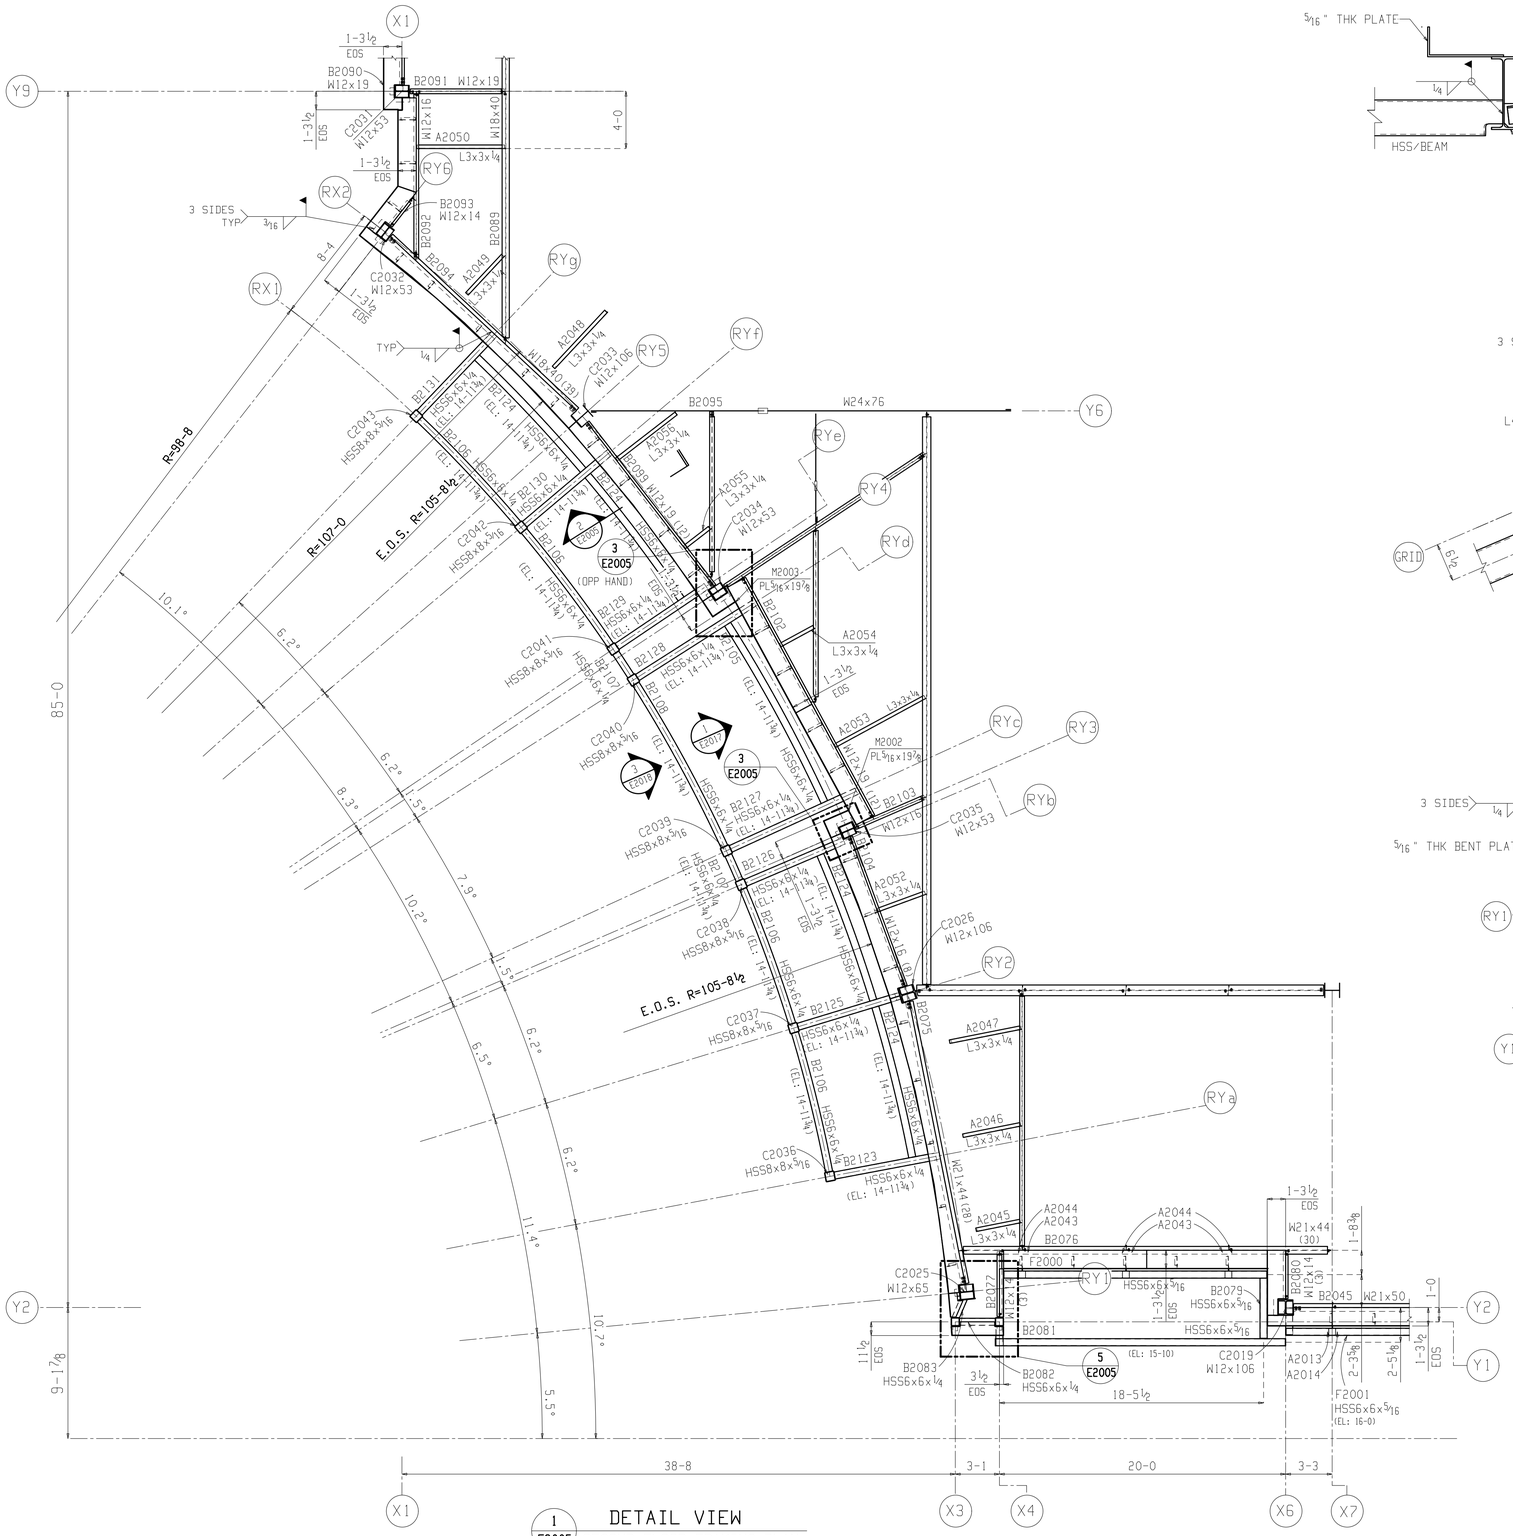

1 / E2005 DETAIL VIEW
SECOND FLOOR FRAMING PLAN
TOP OF STEEL EL:15-7 (U.N.O)
(REF:S-102)

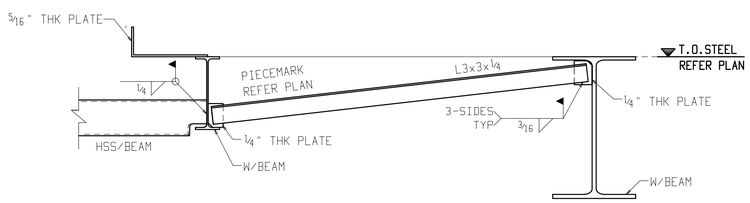

2 / E2005 SECTION VIEW

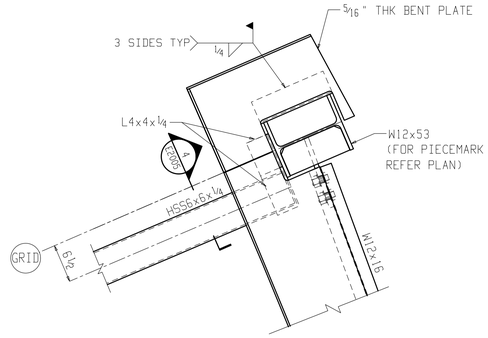

3 / E2005 DETAIL VIEW

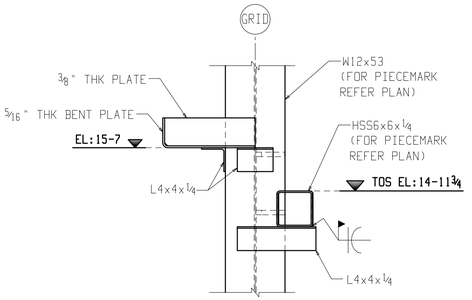

4 / E2005 SECTION VIEW

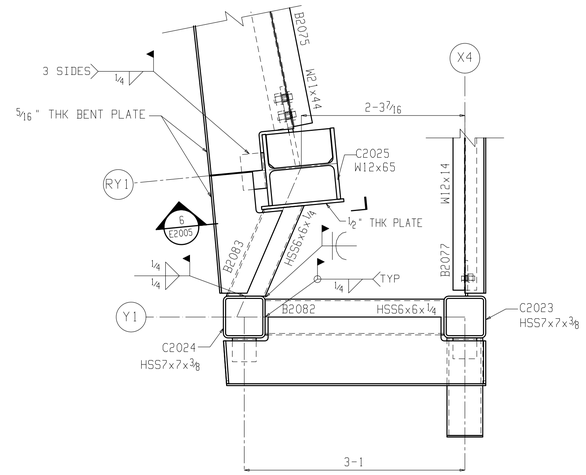

5 / E2005 DETAIL VIEW

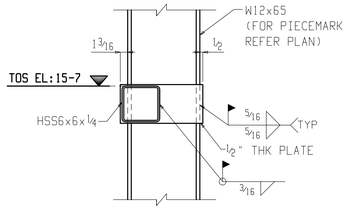

6 / E2005 SECTION VIEW