DETAIL VIEW
5TH FLOOR FRAMING PLAN

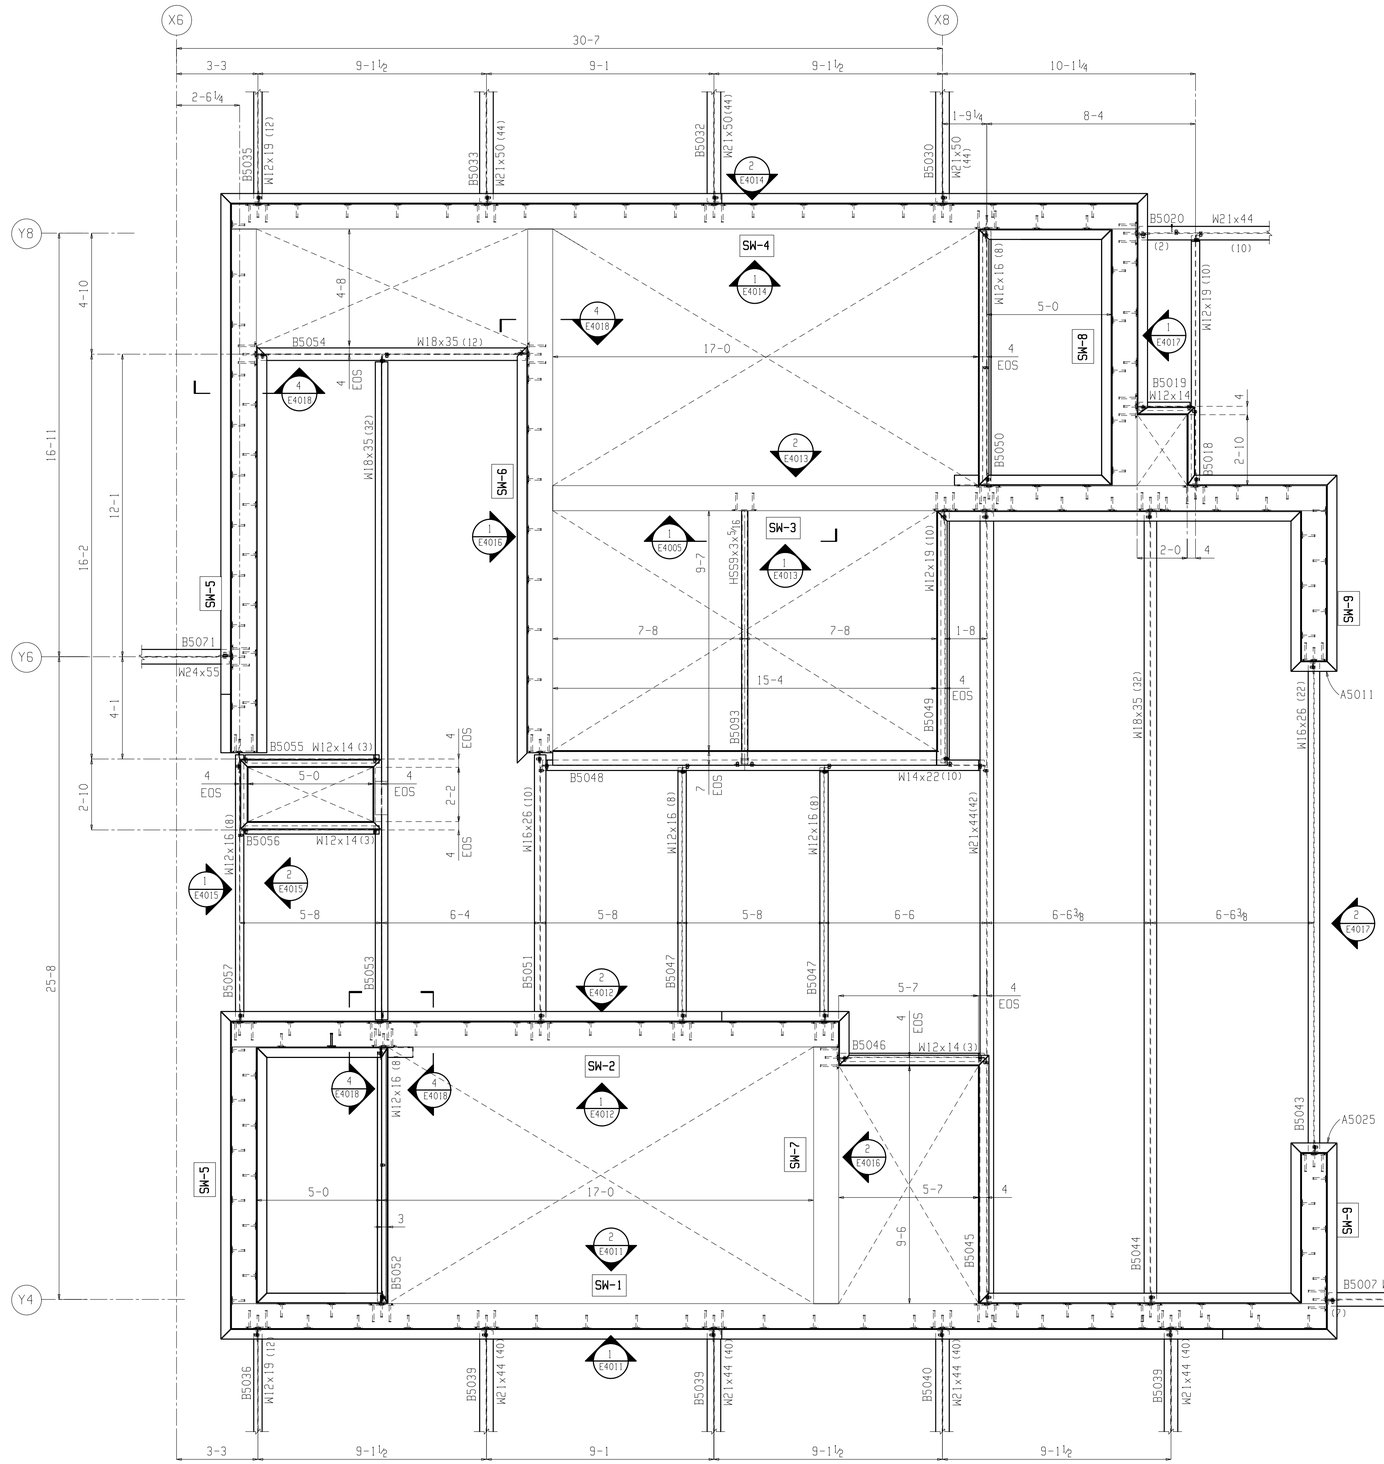

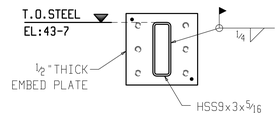

1 / E4005 SECTION VIEW

1 / E4005 DETAIL VIEW
FIFTH FLOOR FRAMING PLAN
TOP OF STEEL EL:57-7 (U.N.O)
(REF:S-105)