BLDG B STAIR-3 PLAN & SECTION

SEQ-4

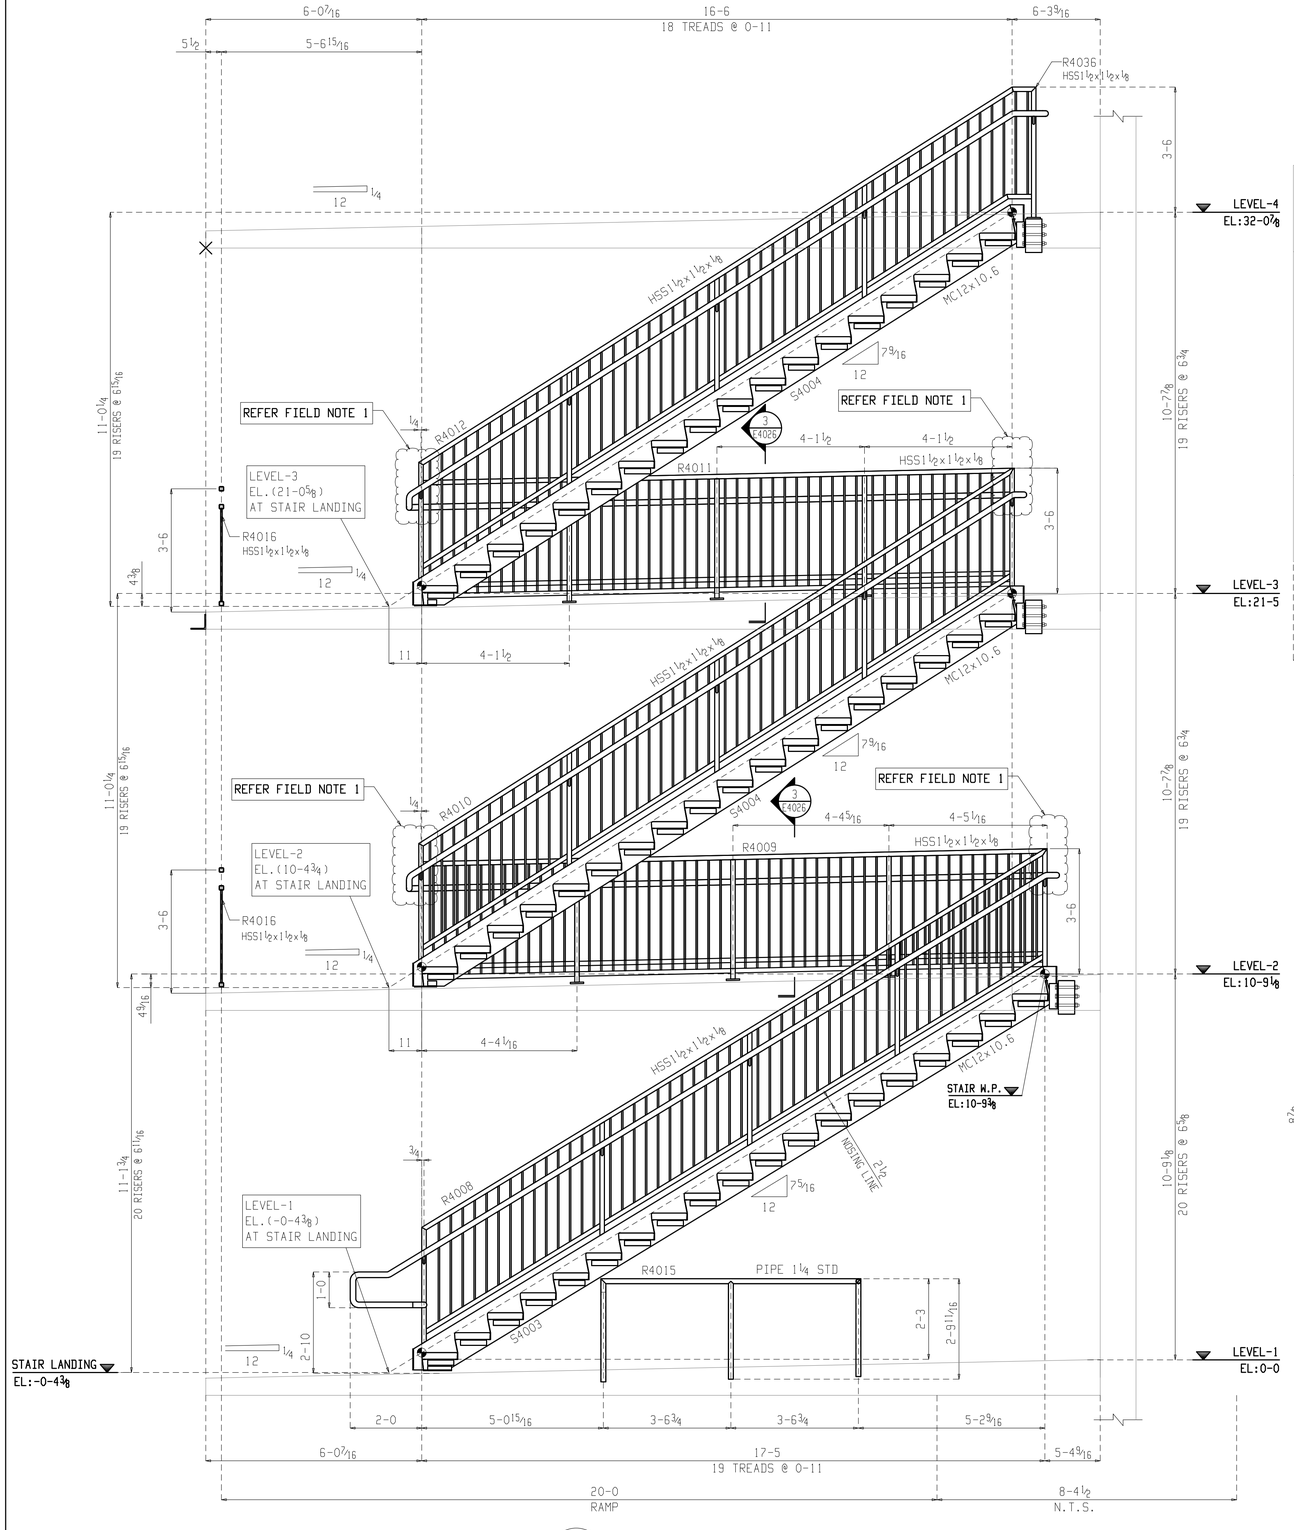

1 E4026 SECTION VIEW (REF. 4/A-412)

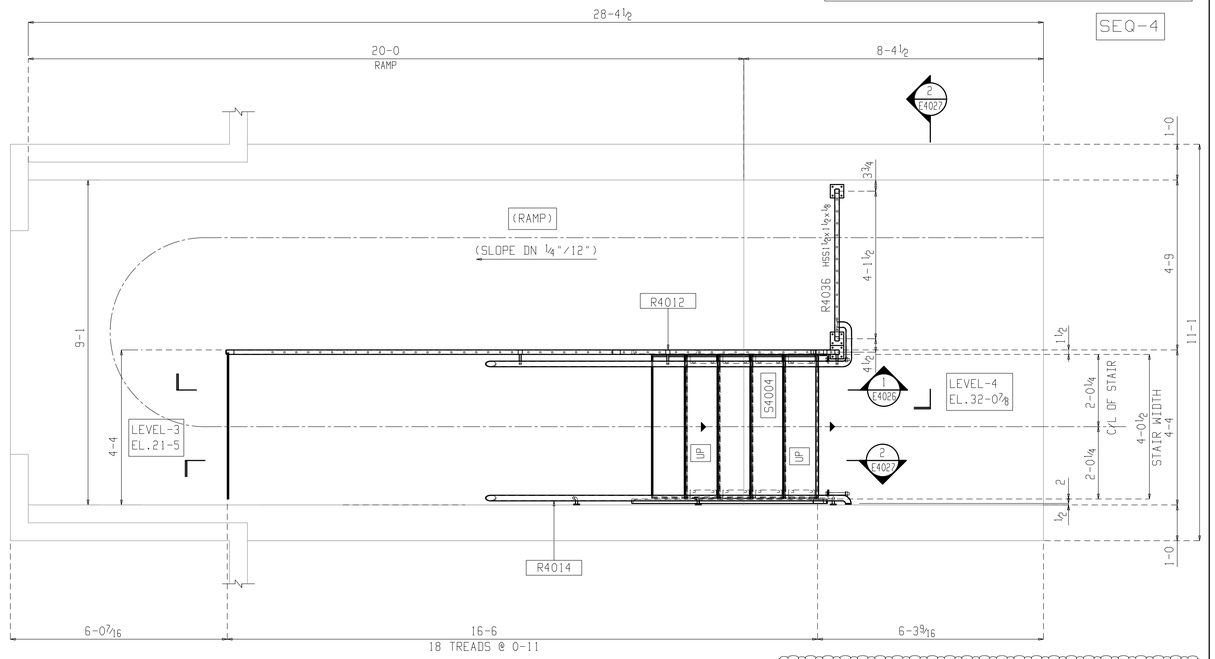

STAIR#3 FRAMING PLAN (LEVEL-4)

(T/SLAB & T/LANDING ELEVATIONS ARE NOTED ON PLAN)
(REF. 3/A-412)

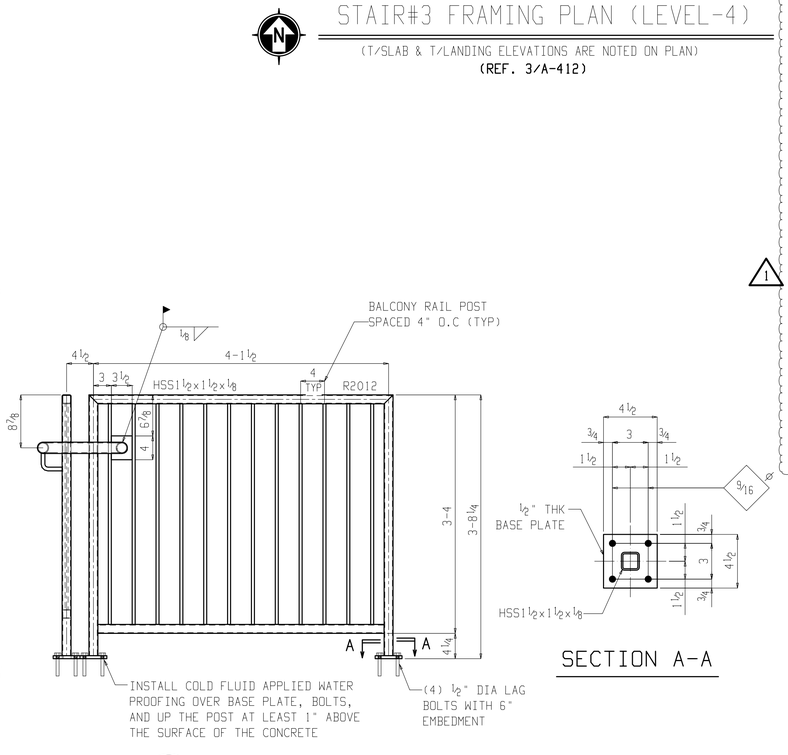

2 E4026 SECTION VIEW

SECTION A-A

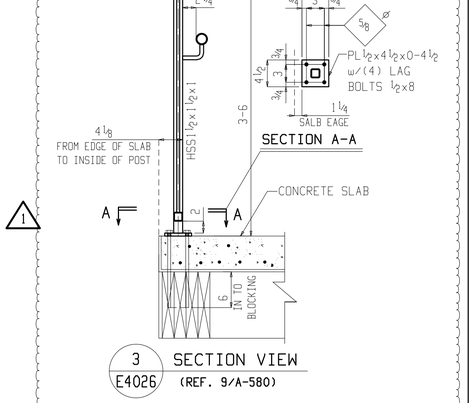

SECTION A-A

1

3 E4026 SECTION VIEW (REF. 9/A-580)

FIELD NOTE:1
FIELD TO CUT GRAB-RAIL
AS REQ'D AND FIELD WELD
PER SPLICE DETAIL