ANCHOR BOLT LAYOUT PLAN

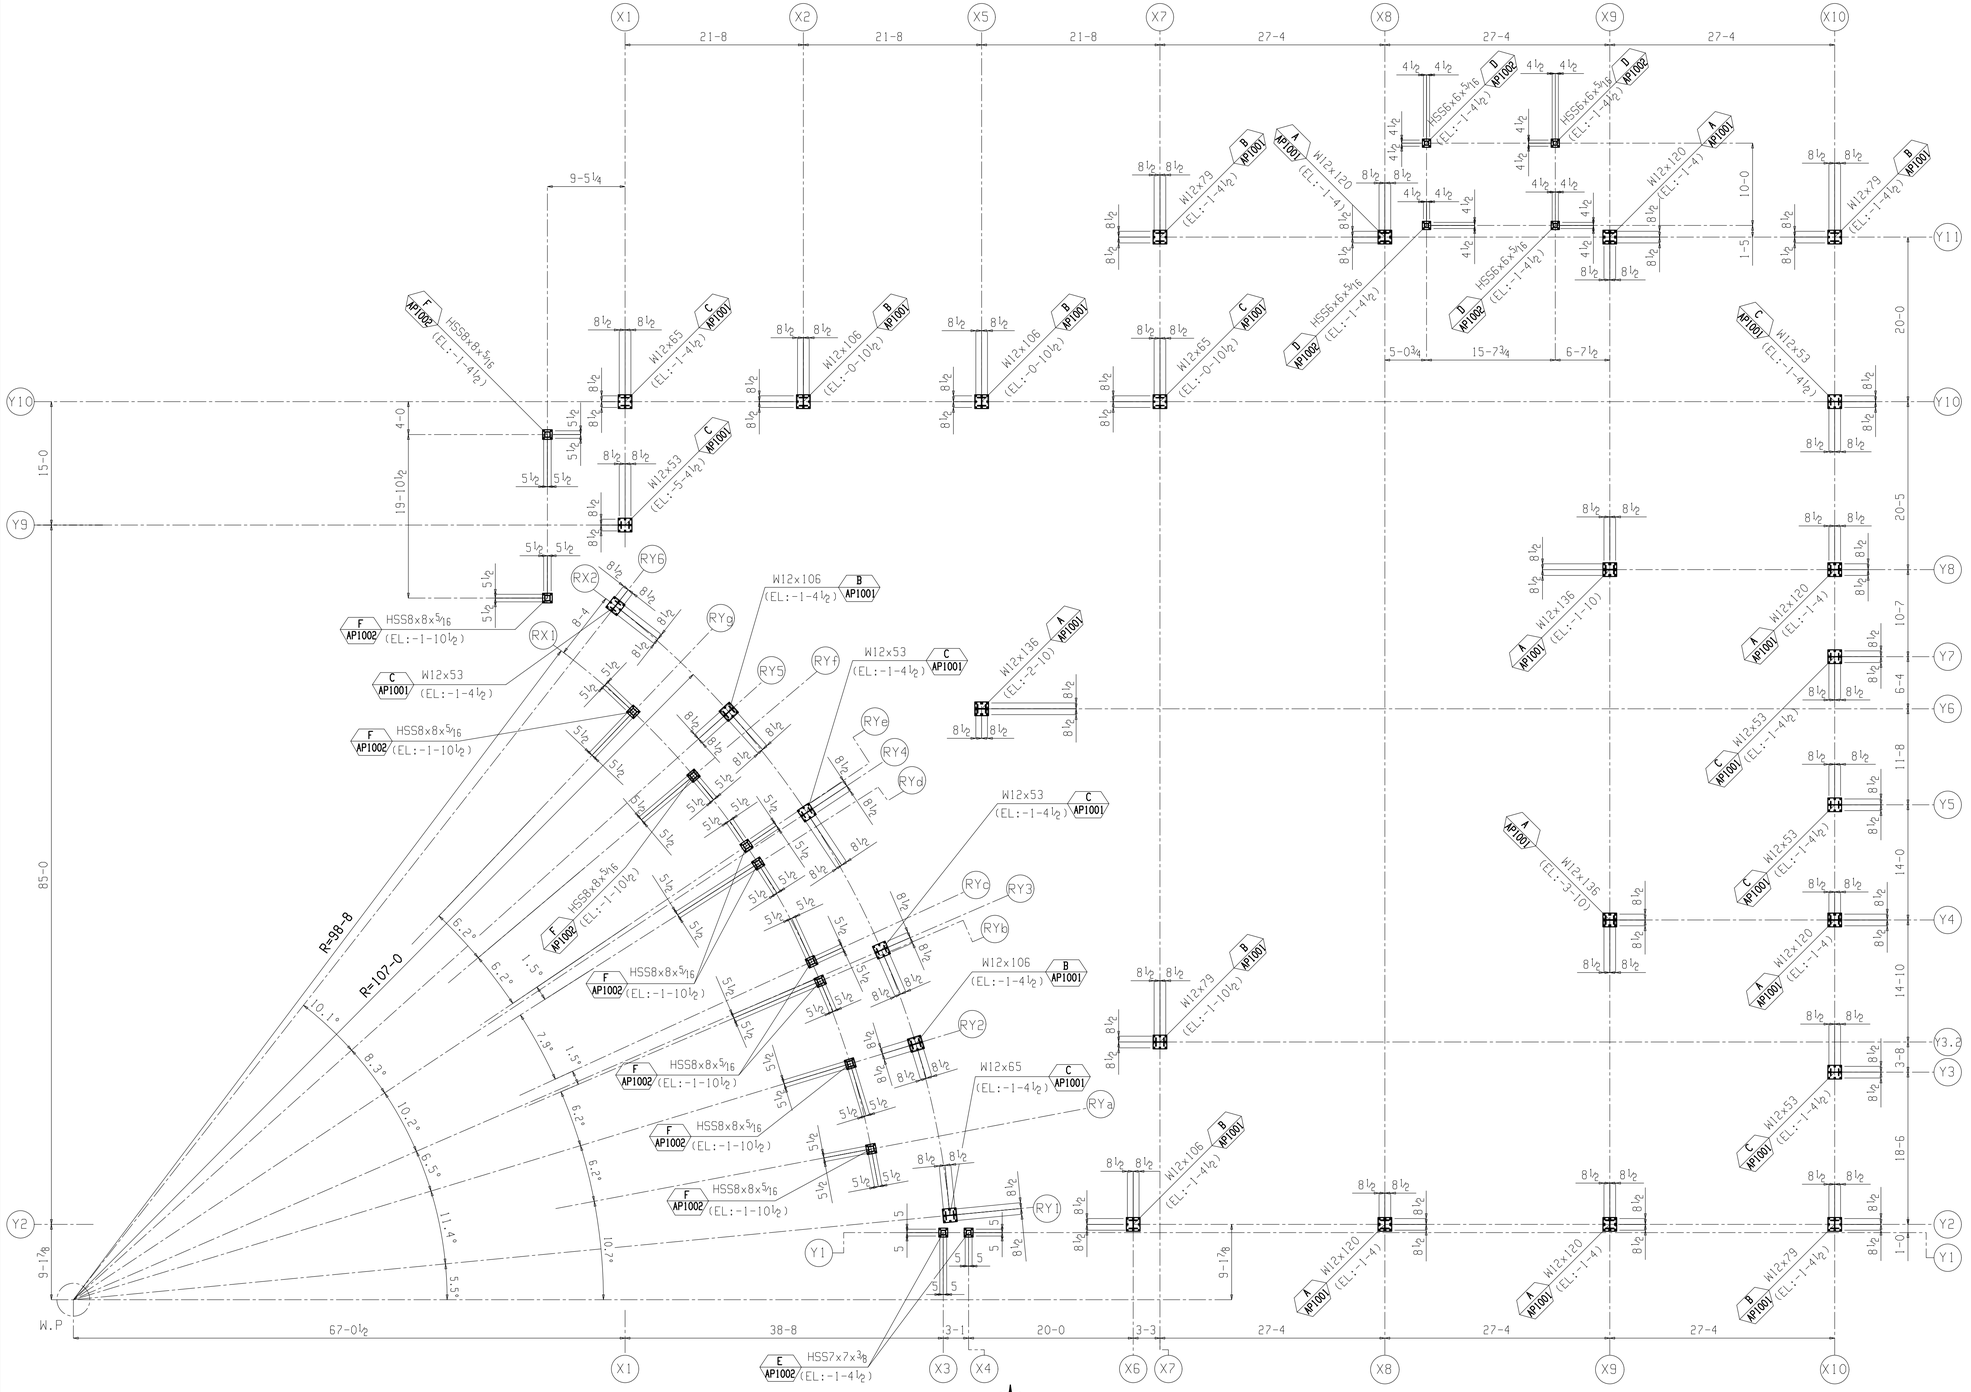

ANCHOR BOLT DETAIL
XXXXX
REFER SHEET NUMBER
COLUMN SECTION SIZE (XXXX)
B.O.BP.EL.
LEGEND

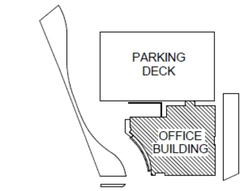

KEY PLAN
OFFICE BUILDING

ANCHOR BOLT LAYOUT PLAN

NOTE:
1)BOTTOM OF BASE PLATE EL: AS NOTED (U.N.O.)
2)REFER SHEET AP1001 AND AP1002 FOR TYPICAL ANCHOR BOLT SETTING DETAIL (REF.S-101)